


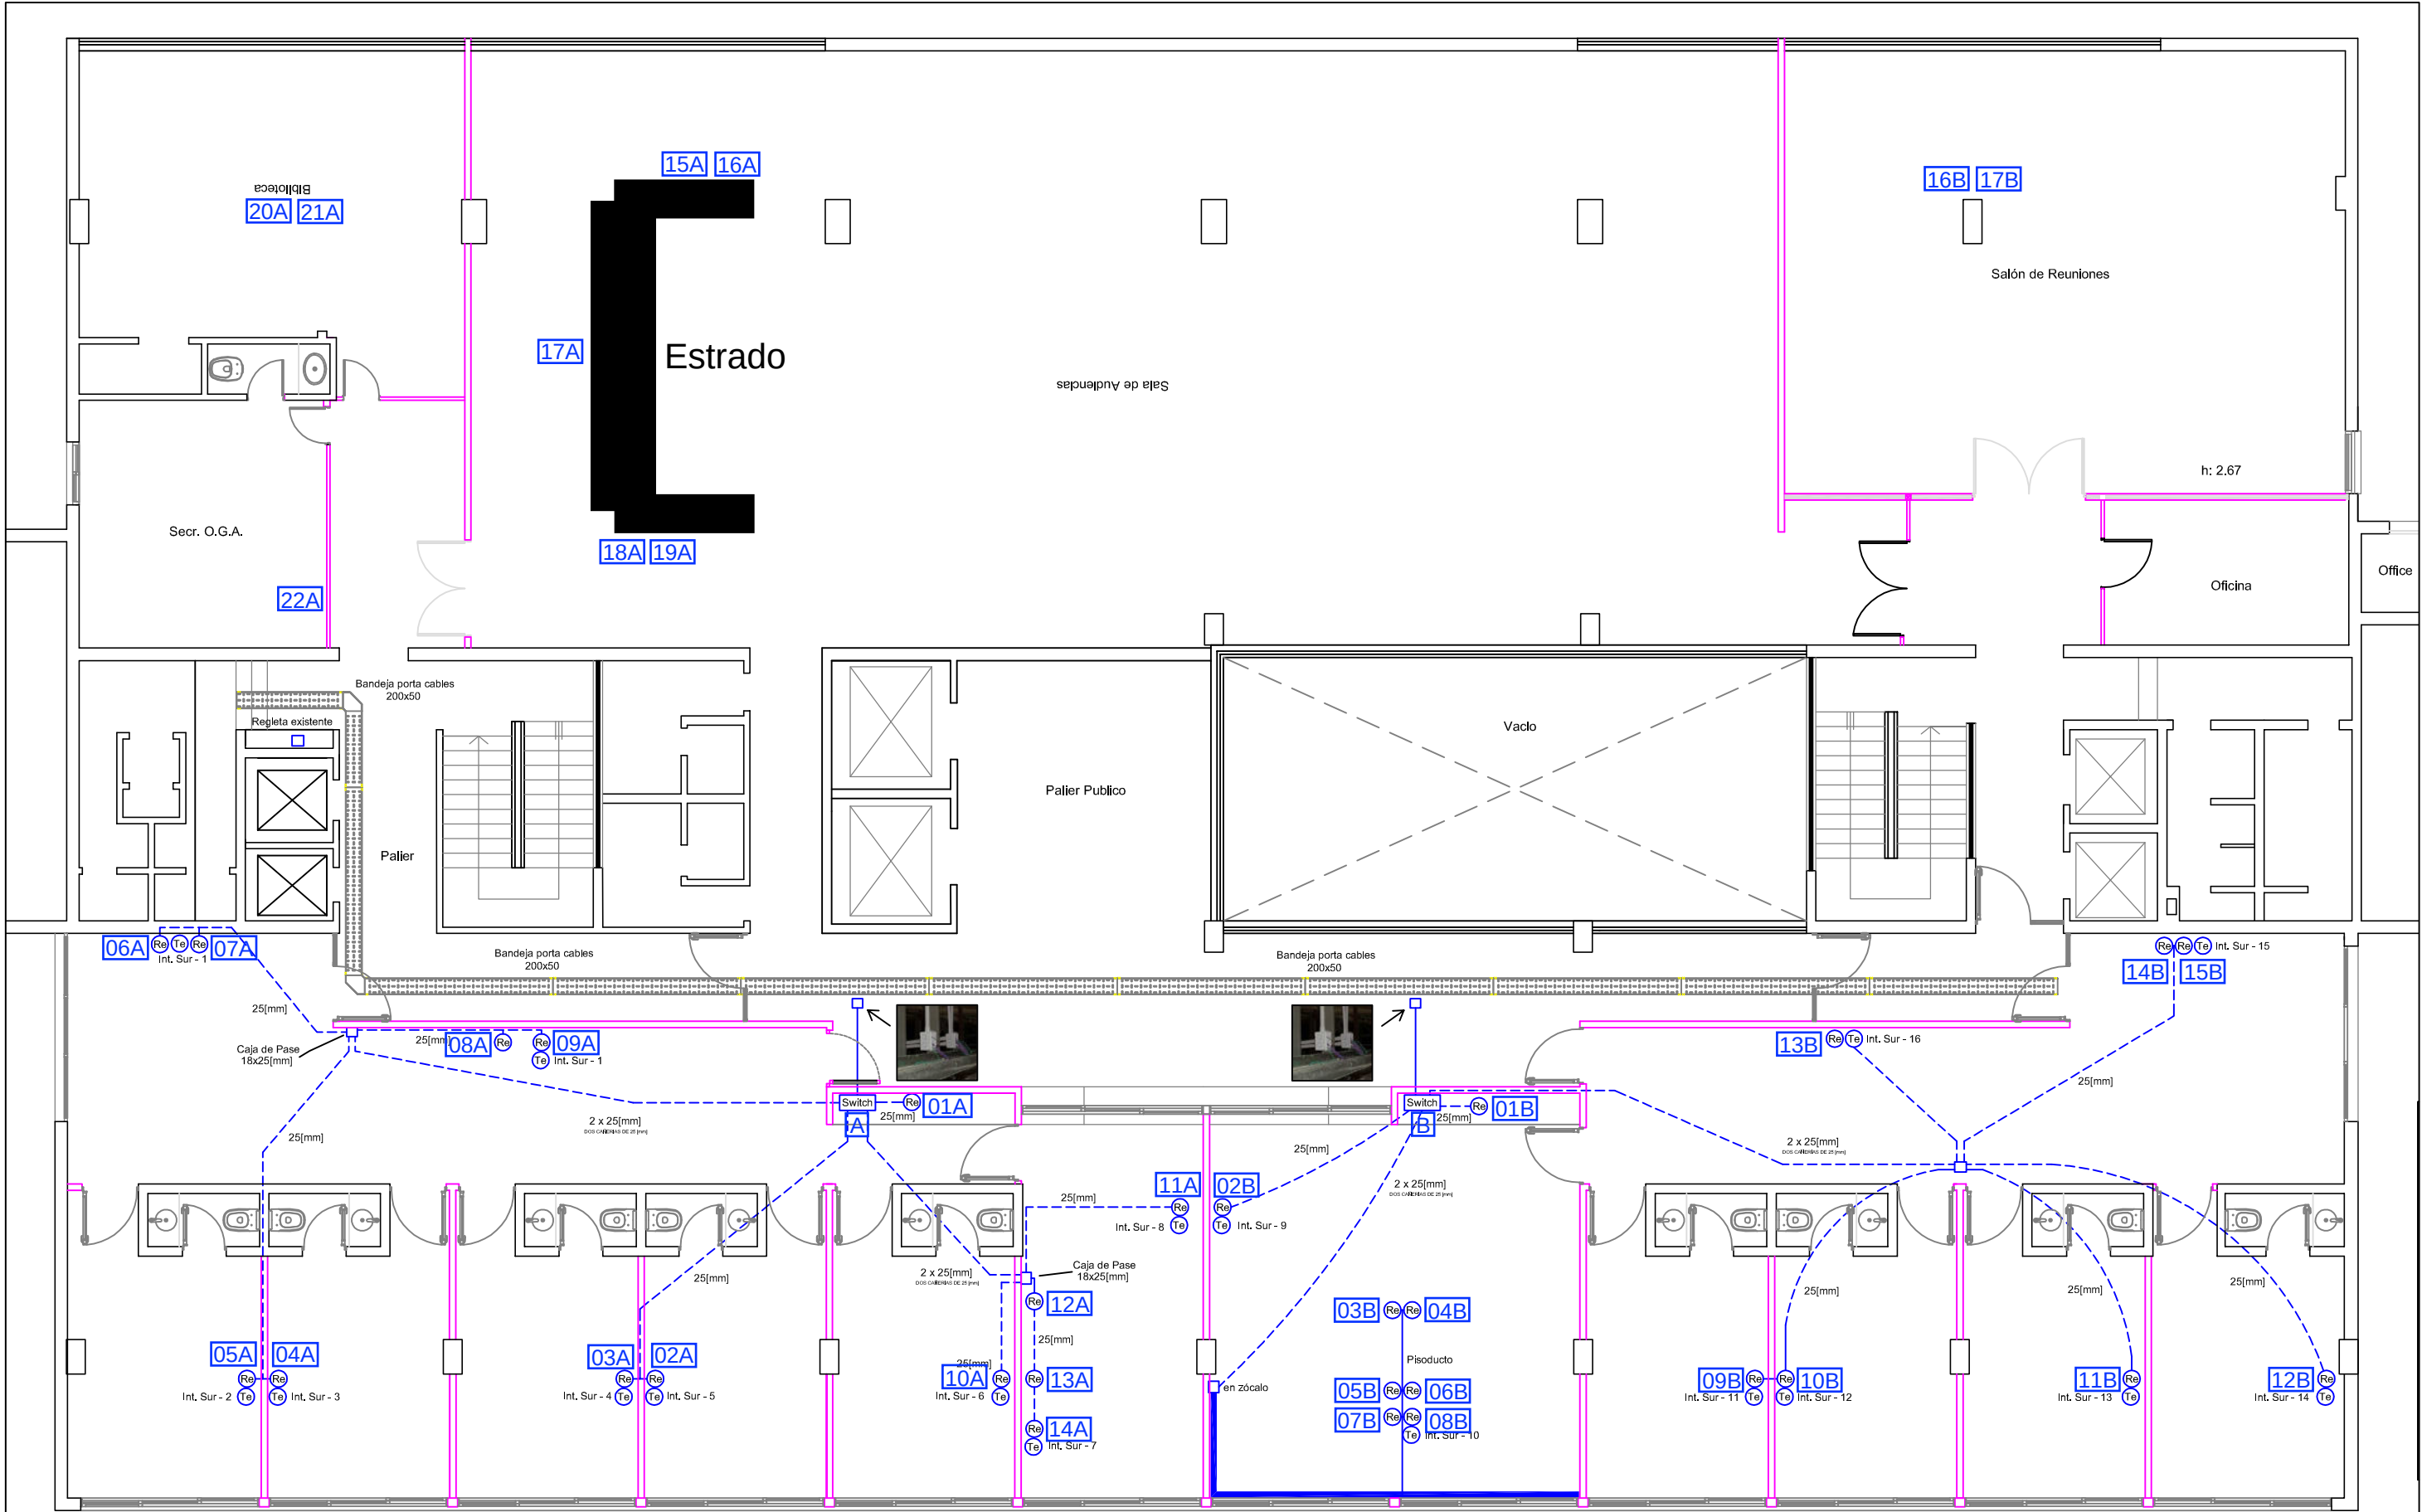

PLANTA 4° PISO